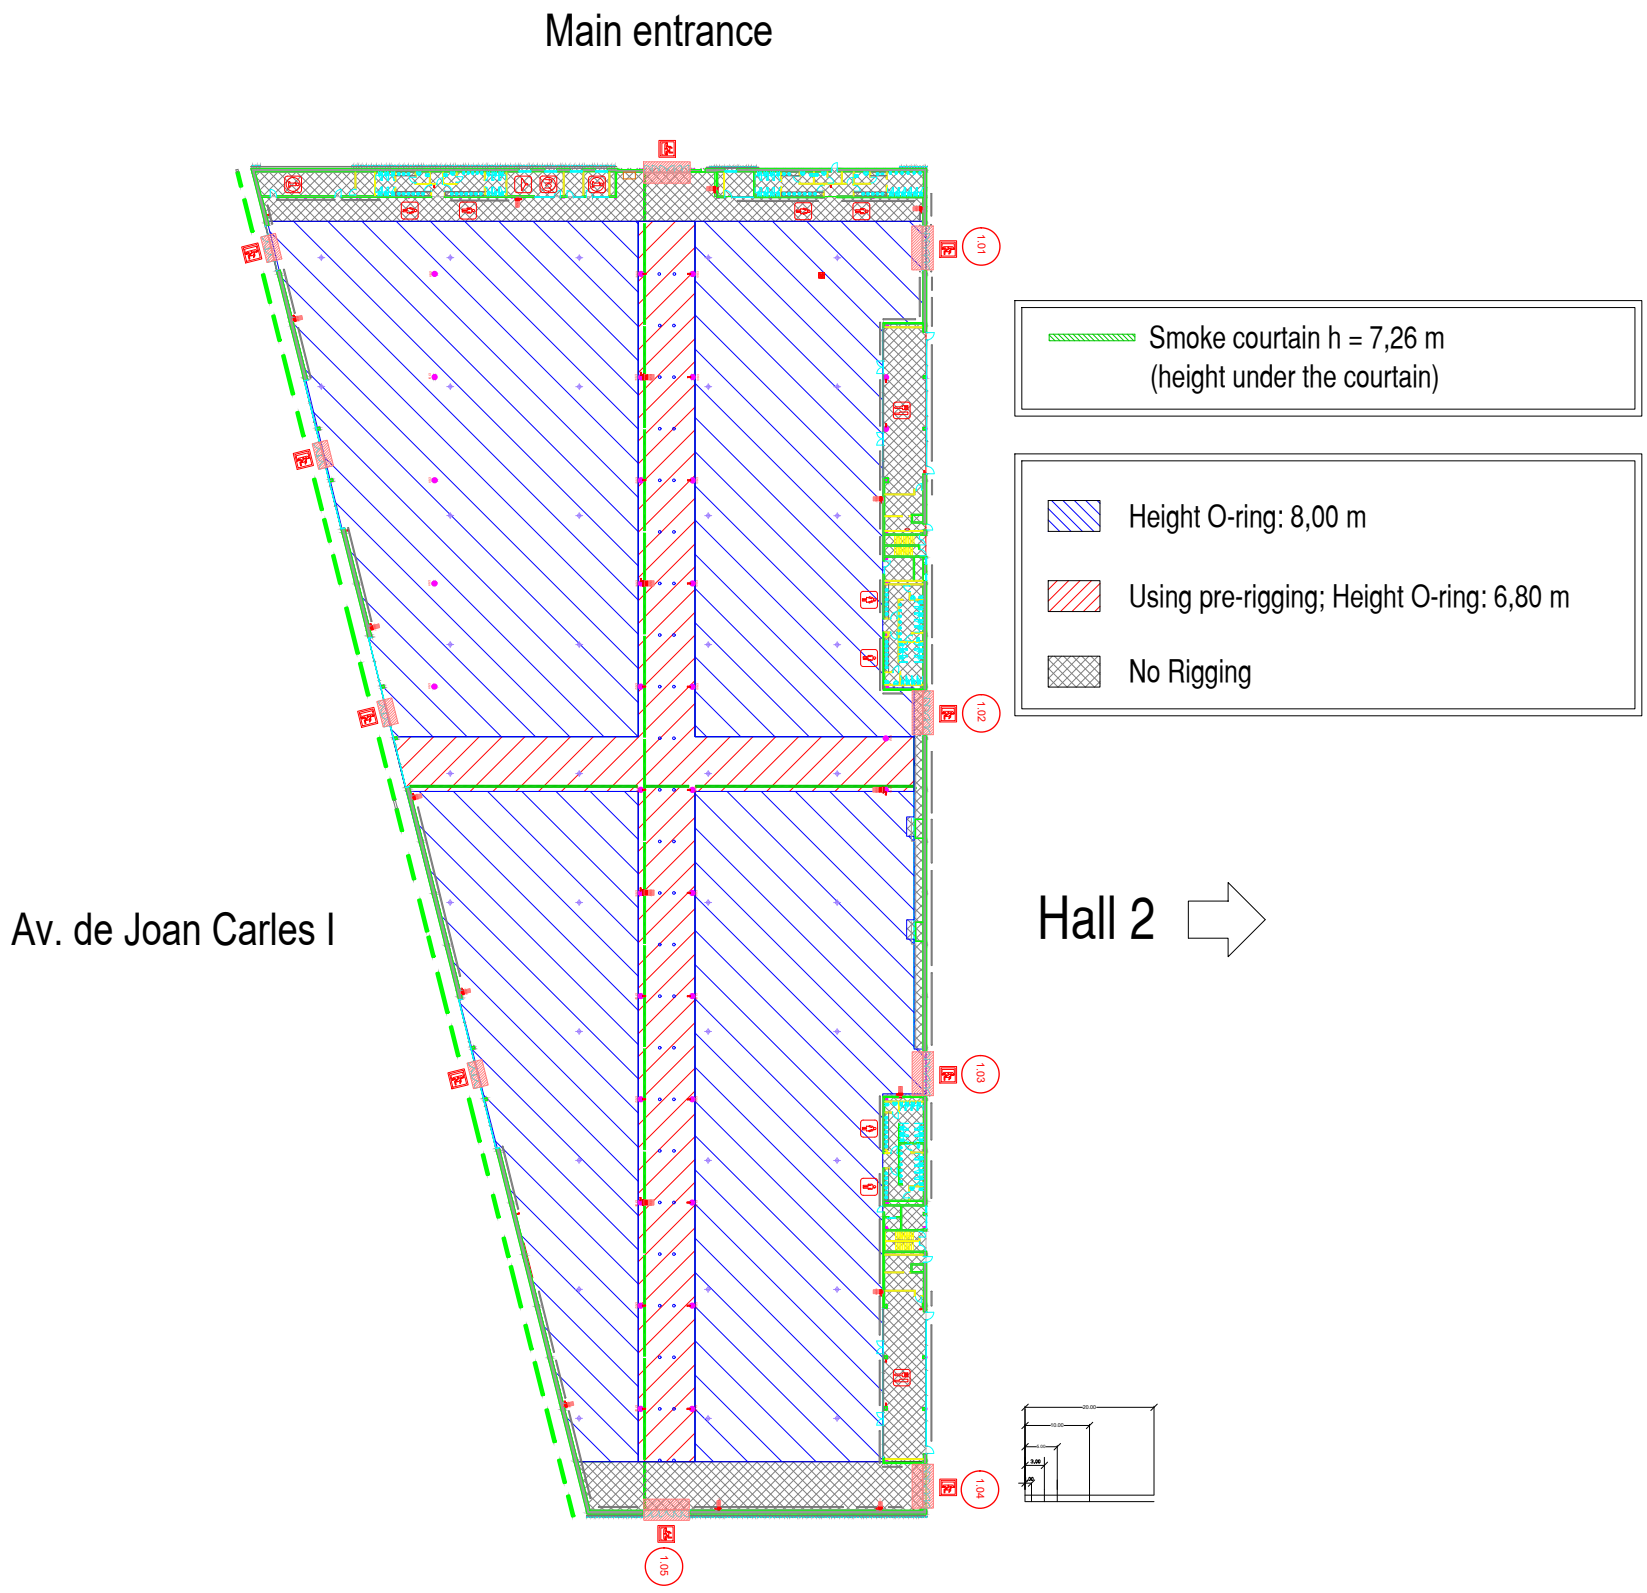M2 H1. Pre rigging areas and Rigging restrictions